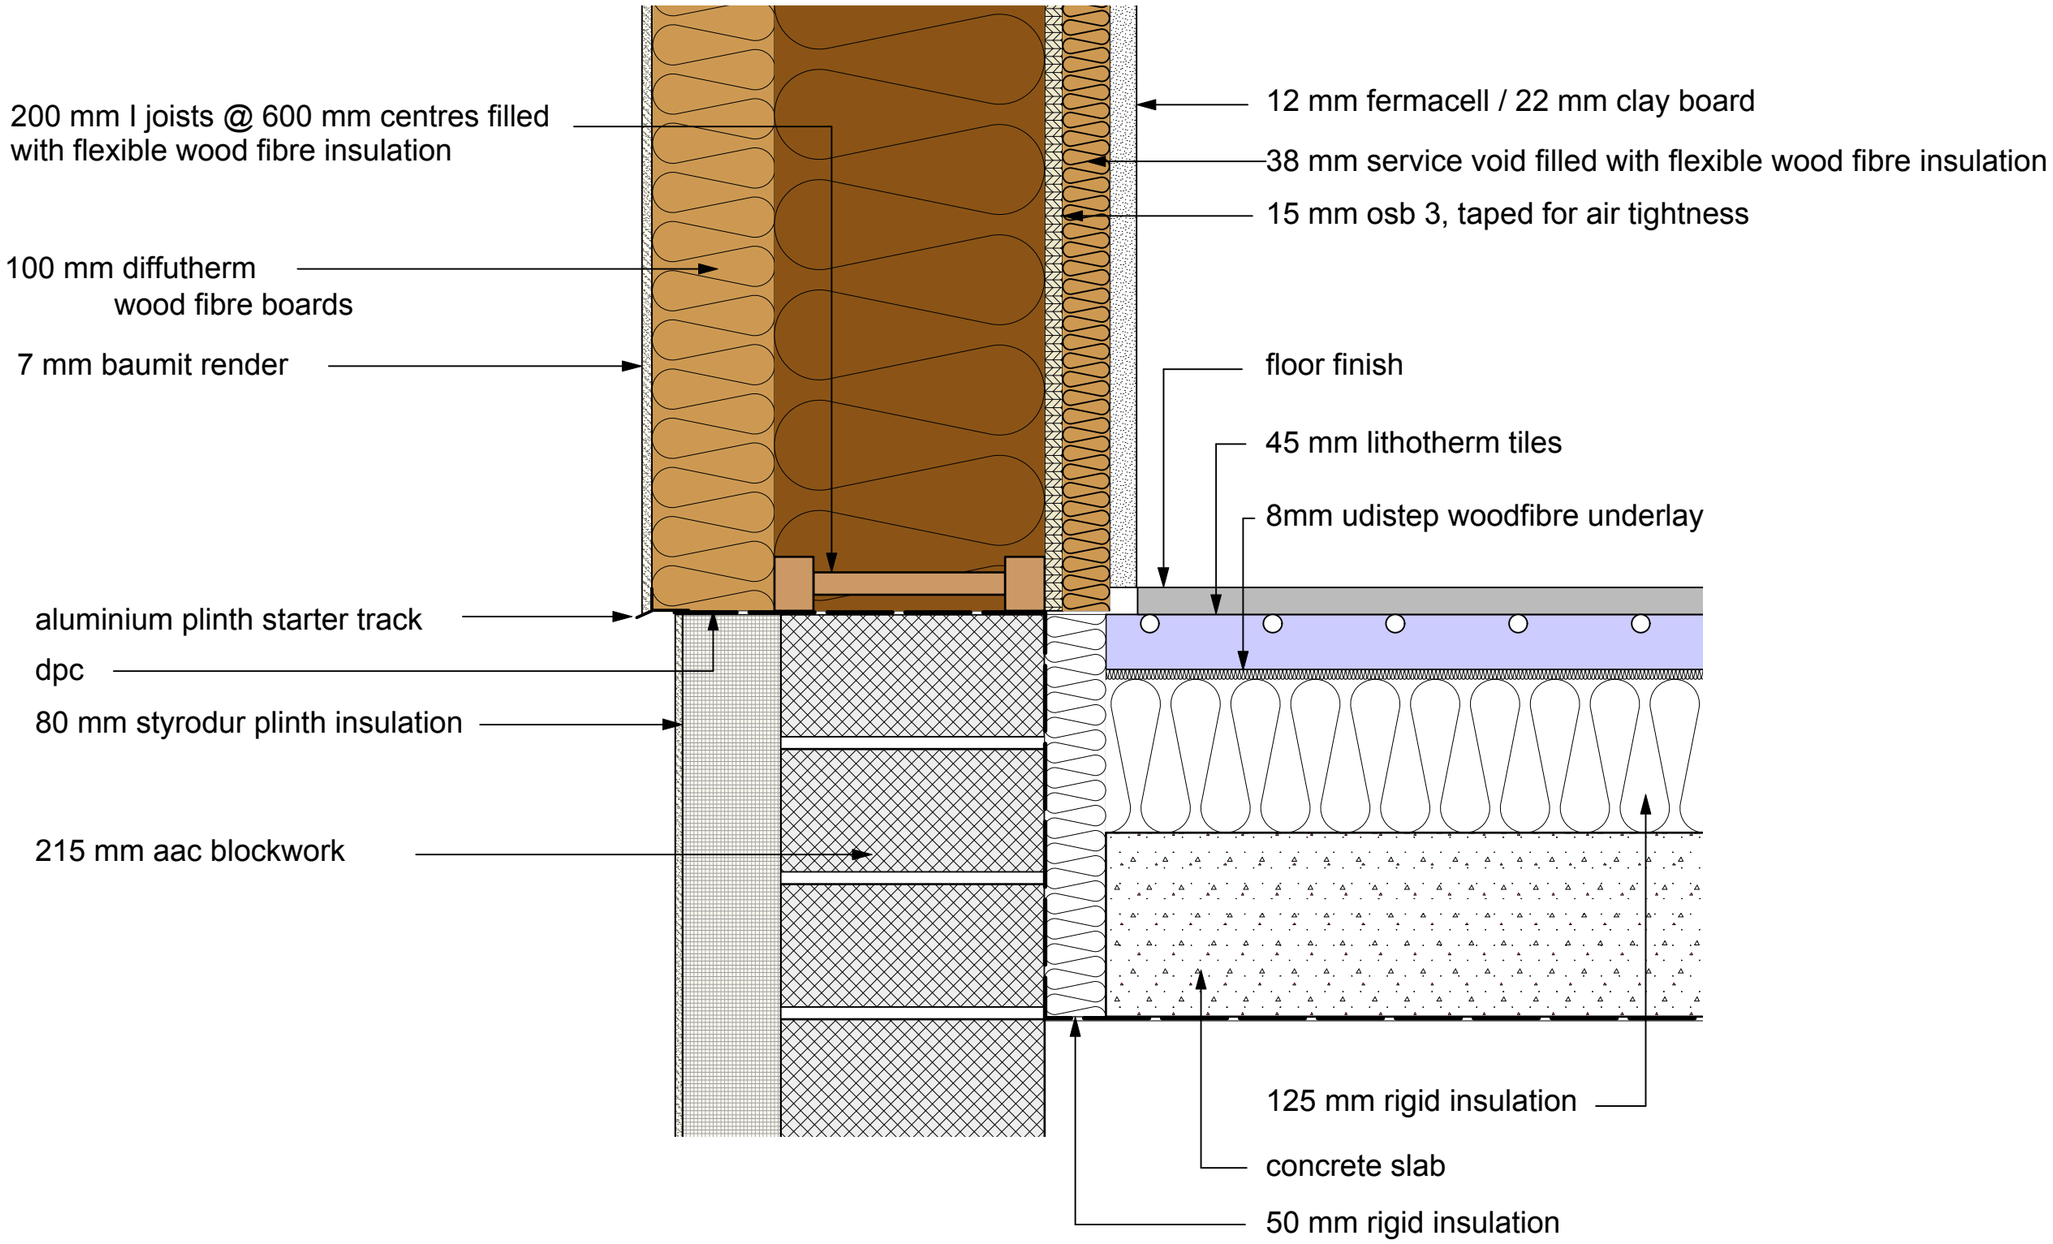

Suggested Plinth Detail - External Wood Fibre Insulation on Timber Frame - Rendered Facade

BACKTOEARTH
Building Performance Specialists