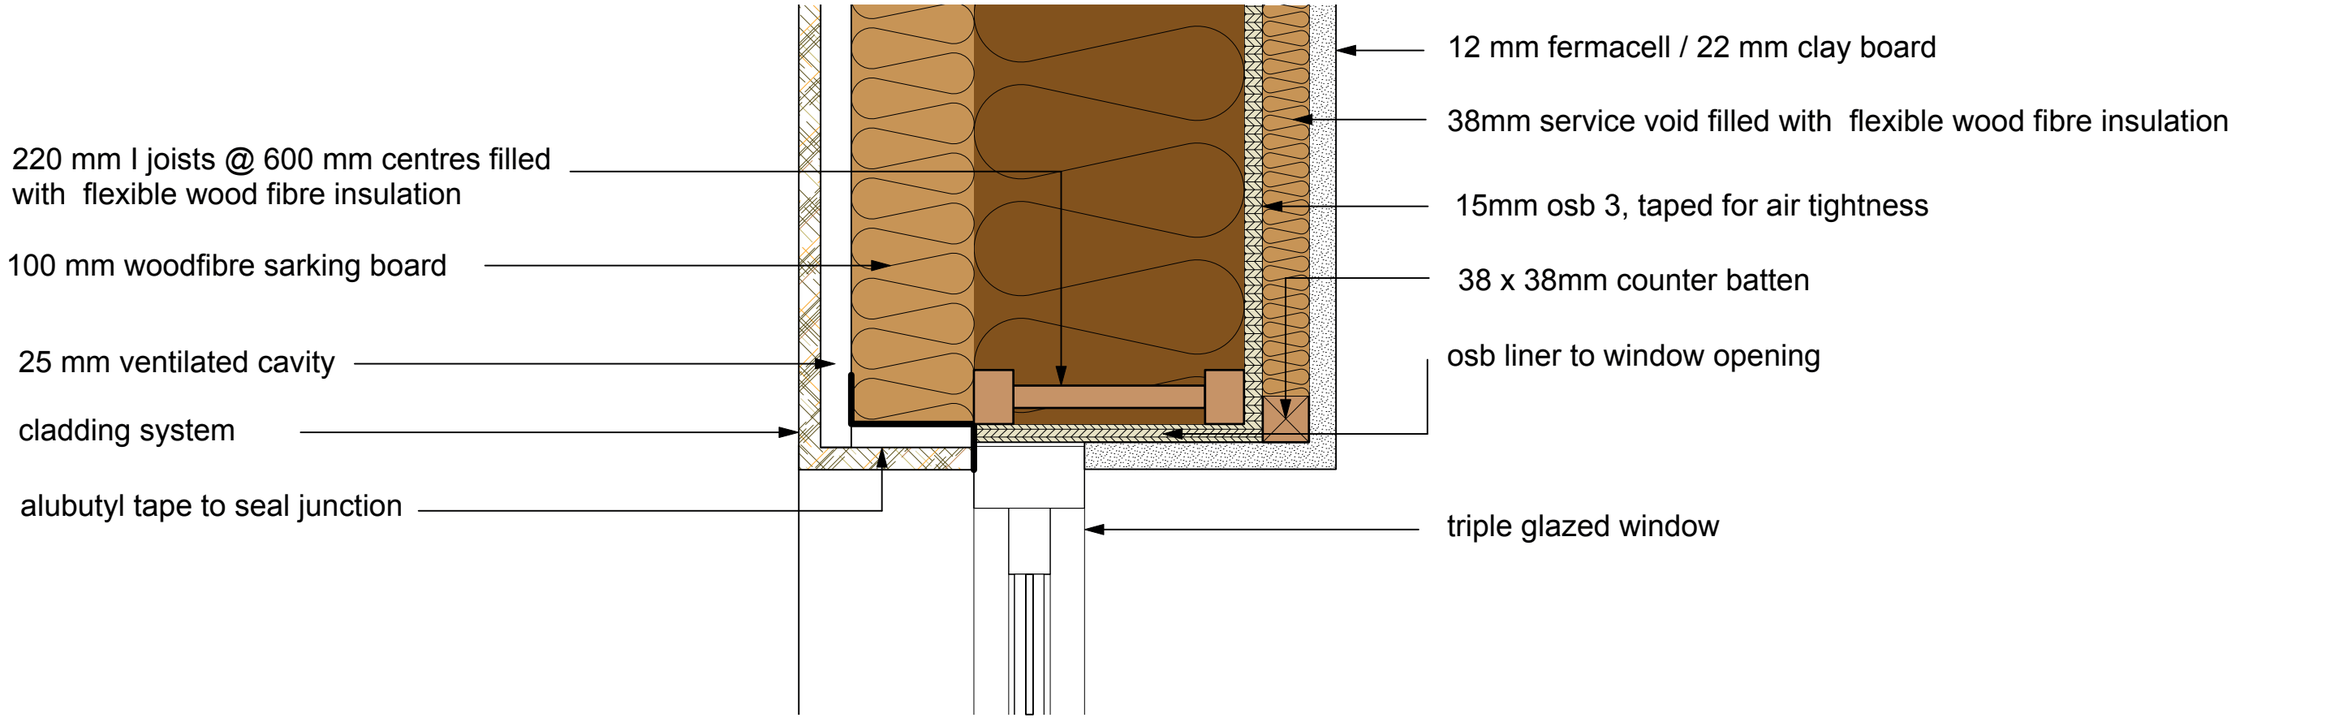

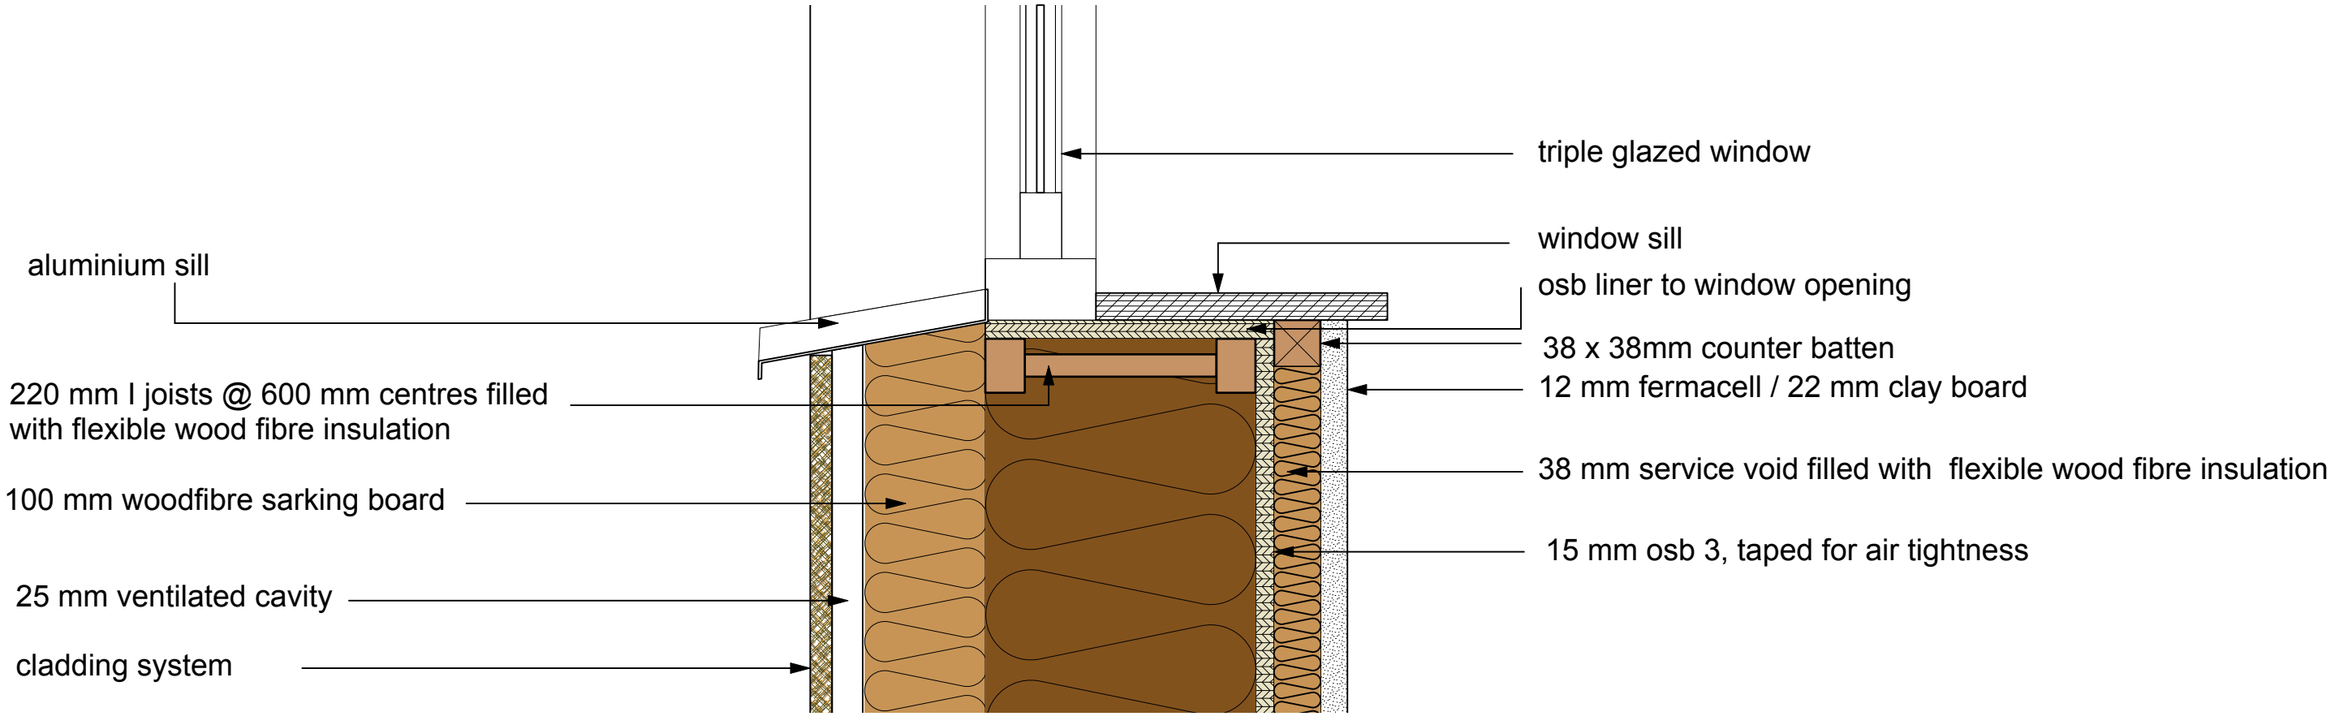

Suggested Window Reveal Detail in section - External Wood Fibre Insulation on Timber Frame - Timber Cladding

BACKTOEARTH
Building Performance Specialists